
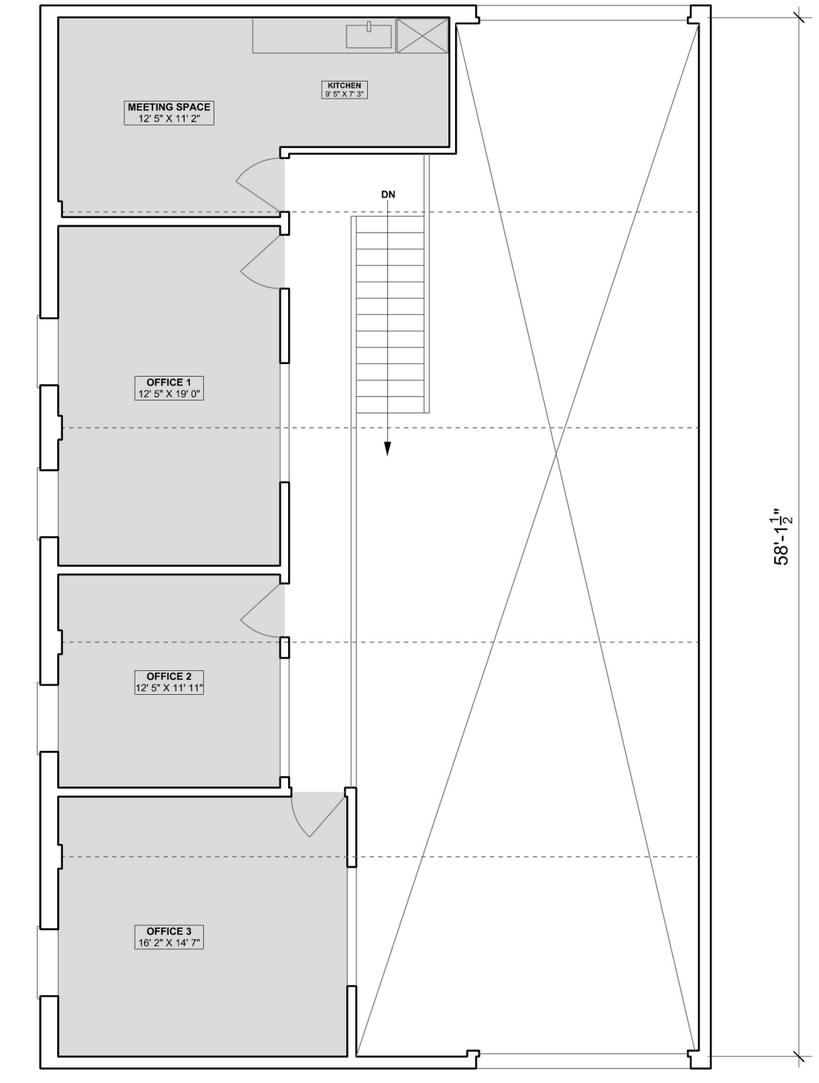


1 **FIRST FLOOR PLAN**
SCALE: 1/8" = 1'0"

OFFICE AREA: 945 SF

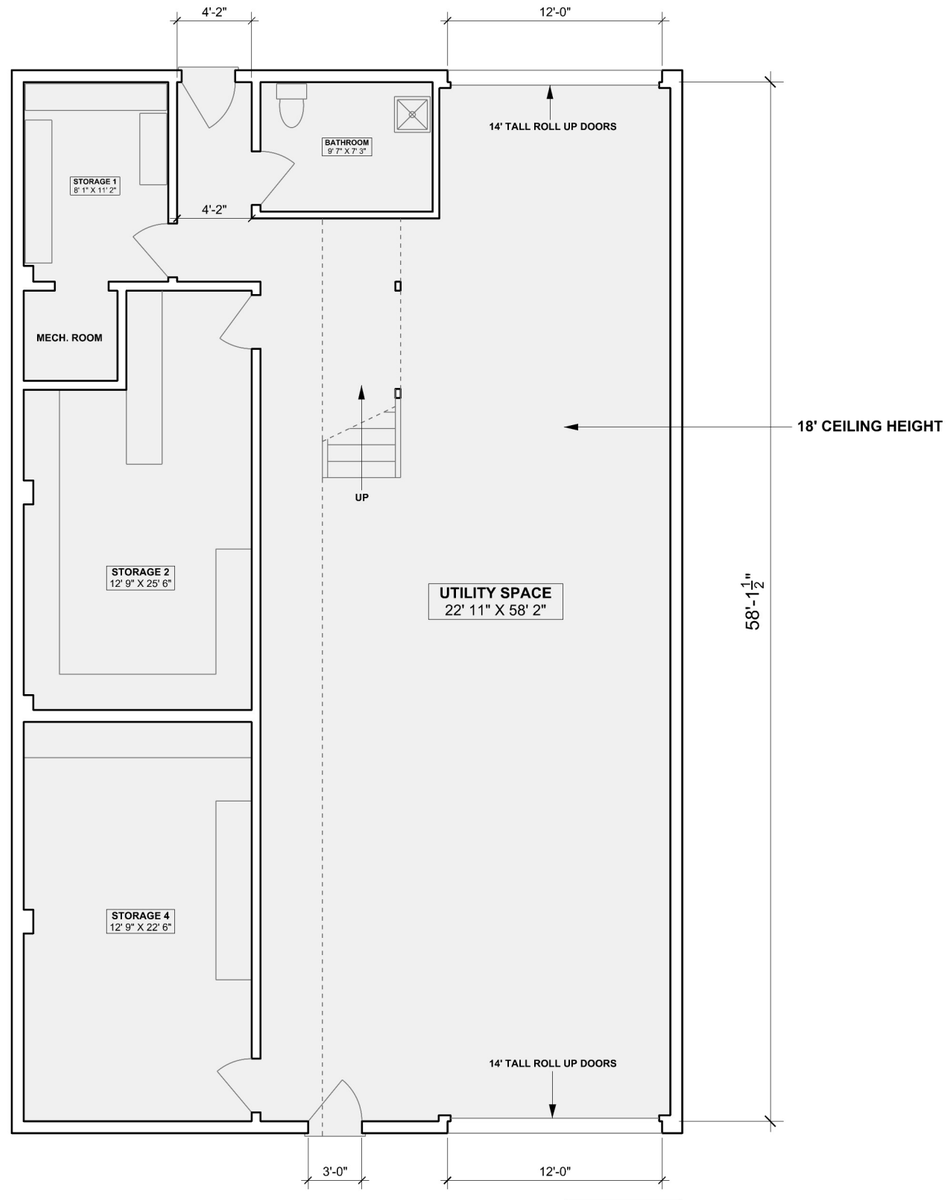

2 **SECOND FLOOR PLAN**
SCALE: 1/8" = 1'0"

UTILITY AREA: 2,230 SF

TOTAL AREA: 3,175 SF

Issued For: Property Listing

job address Dean Rutherford 1312 South 50th Street Richmond, CA	date 26 Oct 2026
	drawn by BP

Jarvis Architects
5278 College Avenue (510) 654-6755
Oakland, California
94618-1415 fax: 654-3424

drawing title FLOOR PLANS	sheet 1
	job number 26XX