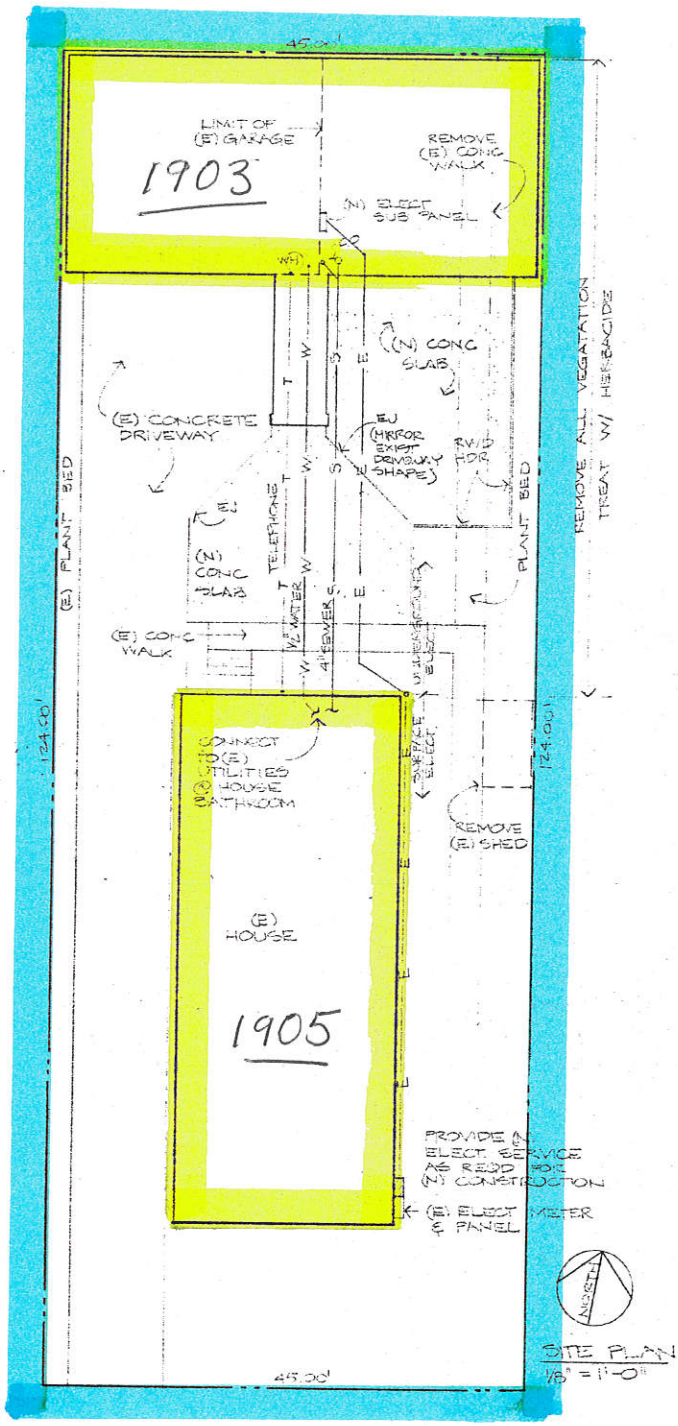


REVISIONS

DATE

6 MAR 78

DRAWN BY

CHECKED BY

WM. HOCKER

CONSULTANTS

HIRSHEN GAMMILL TRUMBO & COOK

ARCHITECTS AIA

[illegible] ADDISON
2150 DWIGHT WAY, BERKELEY, CALIF.
94704 415 845 1122

PROJECT TITLE

OFFICE BUILDING
FOR
EDE SNYDER

Ede Snyder

SHEET CONTENTS

SITE PLAN
LOCATION MAP

SHEET NO.

1