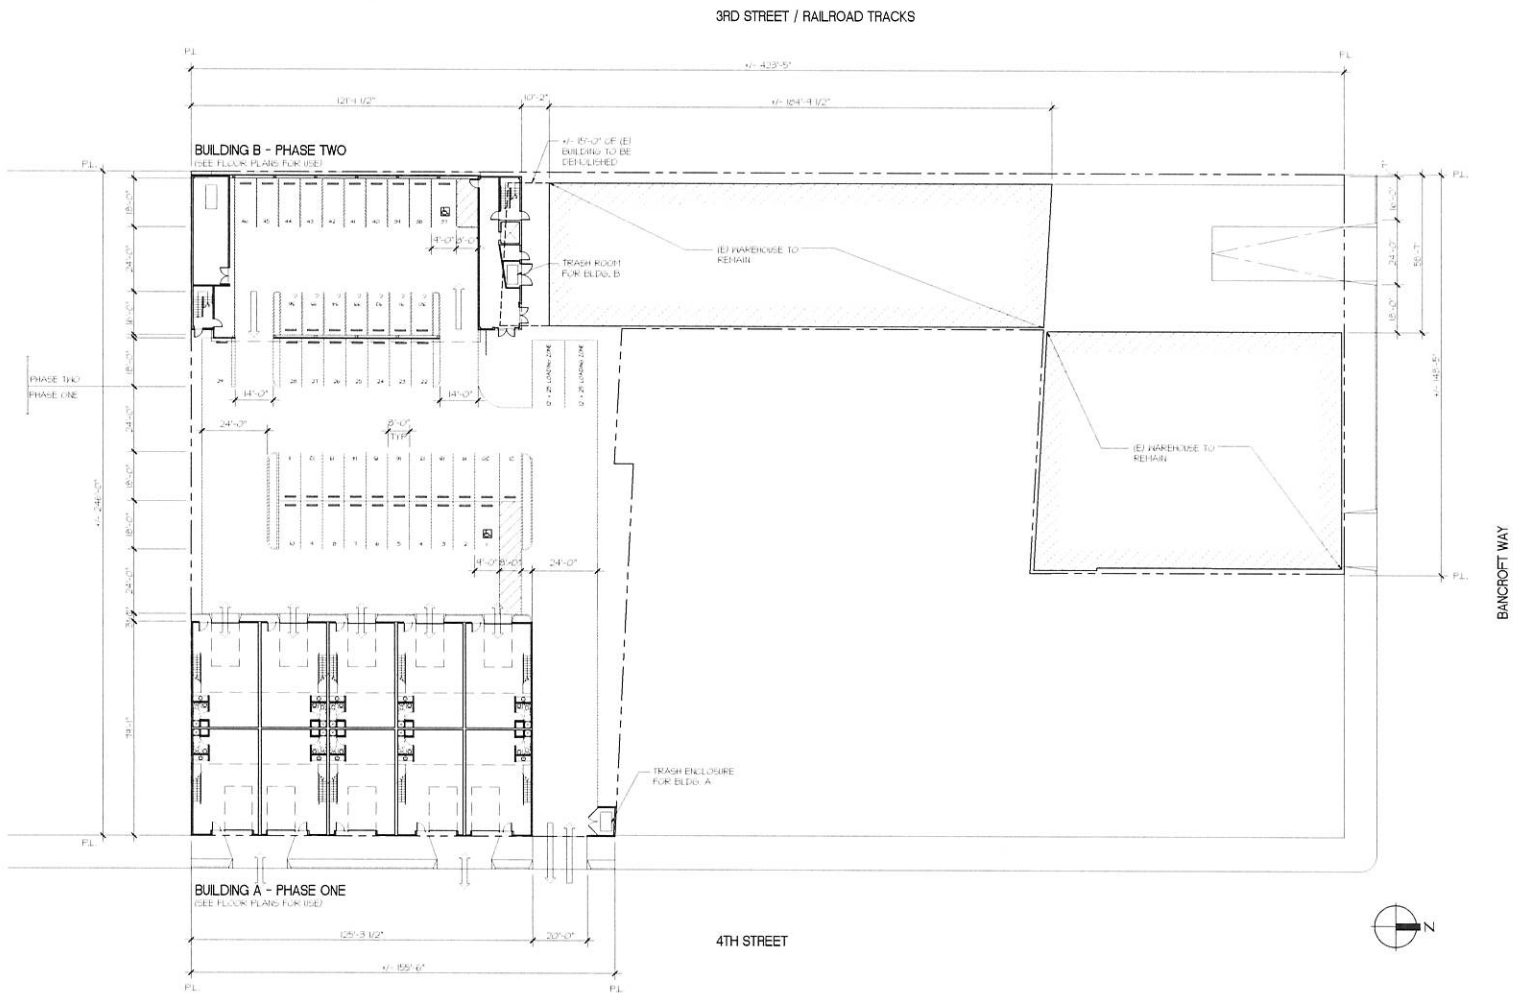

1 SITE PLAN
1" = 20'-0"

BERKELEY · SAN FRANCISCO

Kava Massih Architects
2830 Ninth Street
Berkeley, CA 94710
510.644.1920
510.644.1929 FX
95 Federal
San Francisco, CA 94107
415.357.1740
FX 415.357.1730

SEAL & SIGNATURE

CONSULTANTS

Surveyor:
Paul O. Webb
2724 Ninth Street, Suite B
Berkeley, CA 94710
510.548.3201 p

Landscape Architect:
Charles M. McCulloch, ASLA
2427 Newbury Street, Suite B
Berkeley, CA 94703
510.548.3888 p

AGENCY APPROVAL

USE PERMIT SUBMITTAL

REVISIONS

CITY SUBMITTAL	03.17.04
CITY SUBMITTAL	12.23.04
CITY SUBMITTAL	07.26.05
DRC SUBMITTAL	11.09.05

2332 FOURTH STREET
BERKELEY, CALIFORNIA
FOR:
BERKELEY PROPERTIES, INC.

KEY PLAN

DRAWING TITLE:

(N) SITE PLAN

DRAWN: EB
CHECKED: KM
DATE: 07.26.05
SCALE: 1/20"=1'-0"
PROJECT NO: 0356
SHEET NO: A1.2