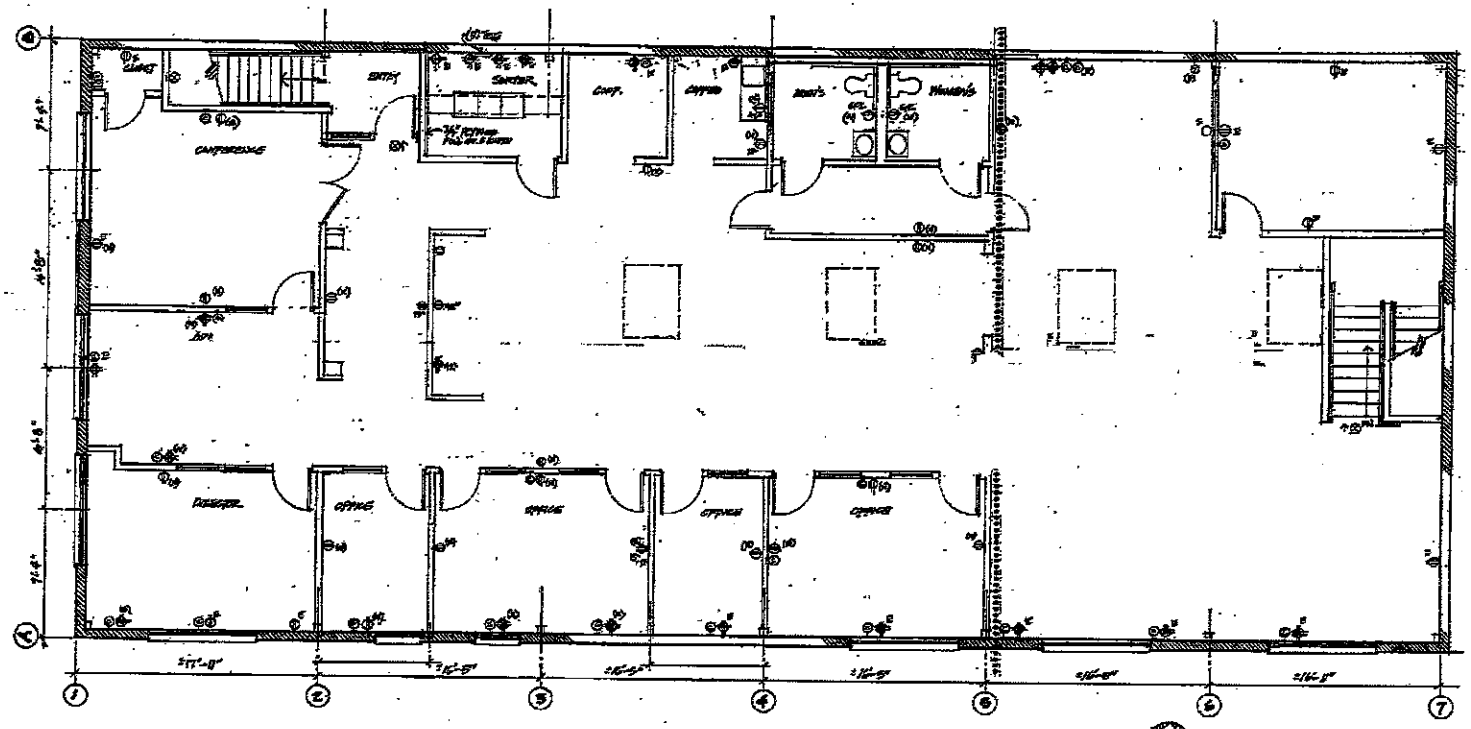

SECOND FLOOR PLAN

TENANT IMPROVEMENT PACKAGE ONLY

JOB SITE

MICHAEL RAVEN, ARCHITECT
3268 SACRAMENTO ST., BERKELEY, CA
COMMERCIAL & INDUSTRIAL DESIGN
510-848-0944 510-848-1323

ACCESS SOFTEK, INC
727 Allston Way Berkeley, CA
Chris Dwyer, CEO 510-848-3098

REVISIONS & DEVIATIONS

BUILDING AND SAFETY DIVISION
JOB NO.
APPROVED

DATE 5/6/04
SCALE AS NOTED
DRAWN MR
JOB 0442

A-3